


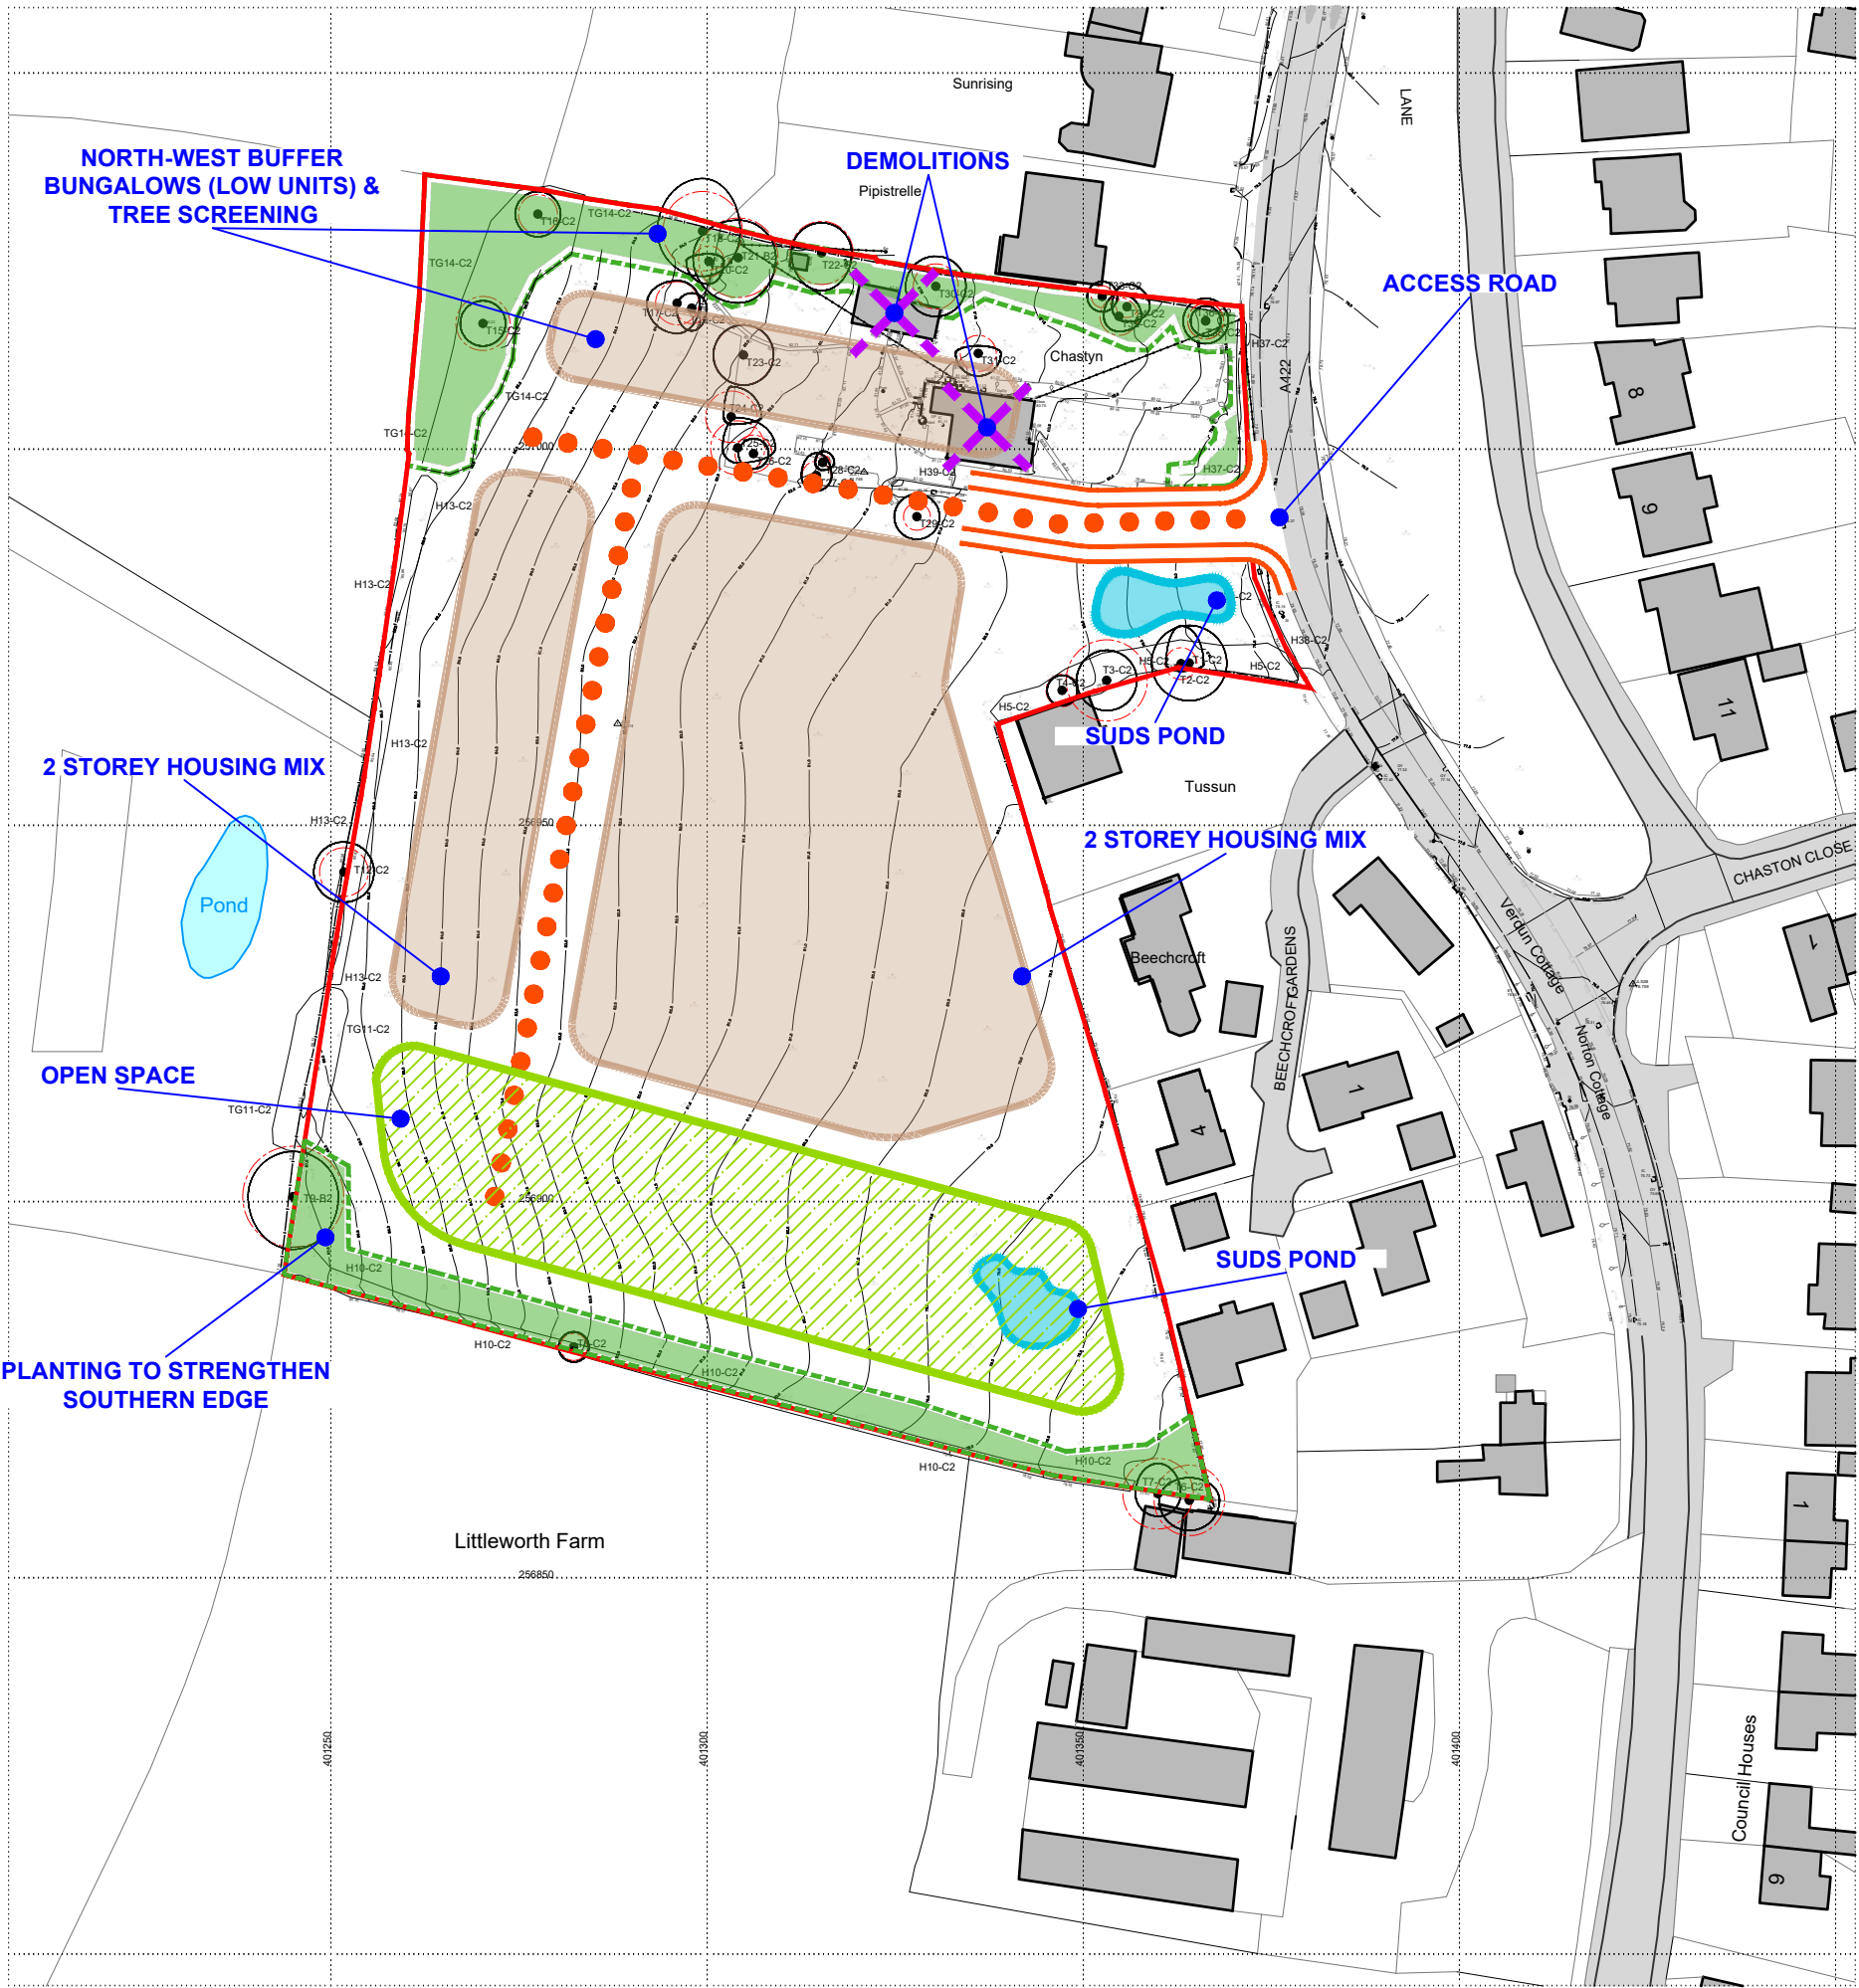

Ordnance Survey, (c) Crown Copyright 2026. All rights reserved. Licence number 100022432

- KEY**
- Red Line Boundary
Hectares 1.62 / Acres 4.00 / Sqm. 16,200
 - Existing Buildings
 - Existing Landscaping
 - Root Protection Areas
 - Development parcels, including roads & paths
Hectares 0.972 / Acres 2.4 / Sqm. 9,720



The Loft
16 Regent Place
Birmingham | B1 3NJ

T: +44(0)121 233 1269
E: info@align-architecture.co.uk
W: www.align-architecture.co.uk

General Notes
Drawing based on Ordnance Survey and Measured Survey data.
Responsibility is not accepted for errors made by others in scaling from this drawing.
All drawing information should be taken from figured dimensions only.
Drawing to be used for Local Authority purposes or for Planning only.

REV	DESCRIPTION	DRWN	AUTH	DATE
-----	-------------	------	------	------

PLANNING



Project
Land west of the A422,
Inkberrow, Worcestershire

Client
Riva Land Group Ltd

Project No.
26455

Drawing Title
Planning Drawing
Site Constraints Plan

Date	Drawn by	Authorised by
October 2026	TV	NC

Drawing No.
PA_03

This drawing and design are © Copyright Align Architecture Ltd.
No reproduction or alteration is permitted.